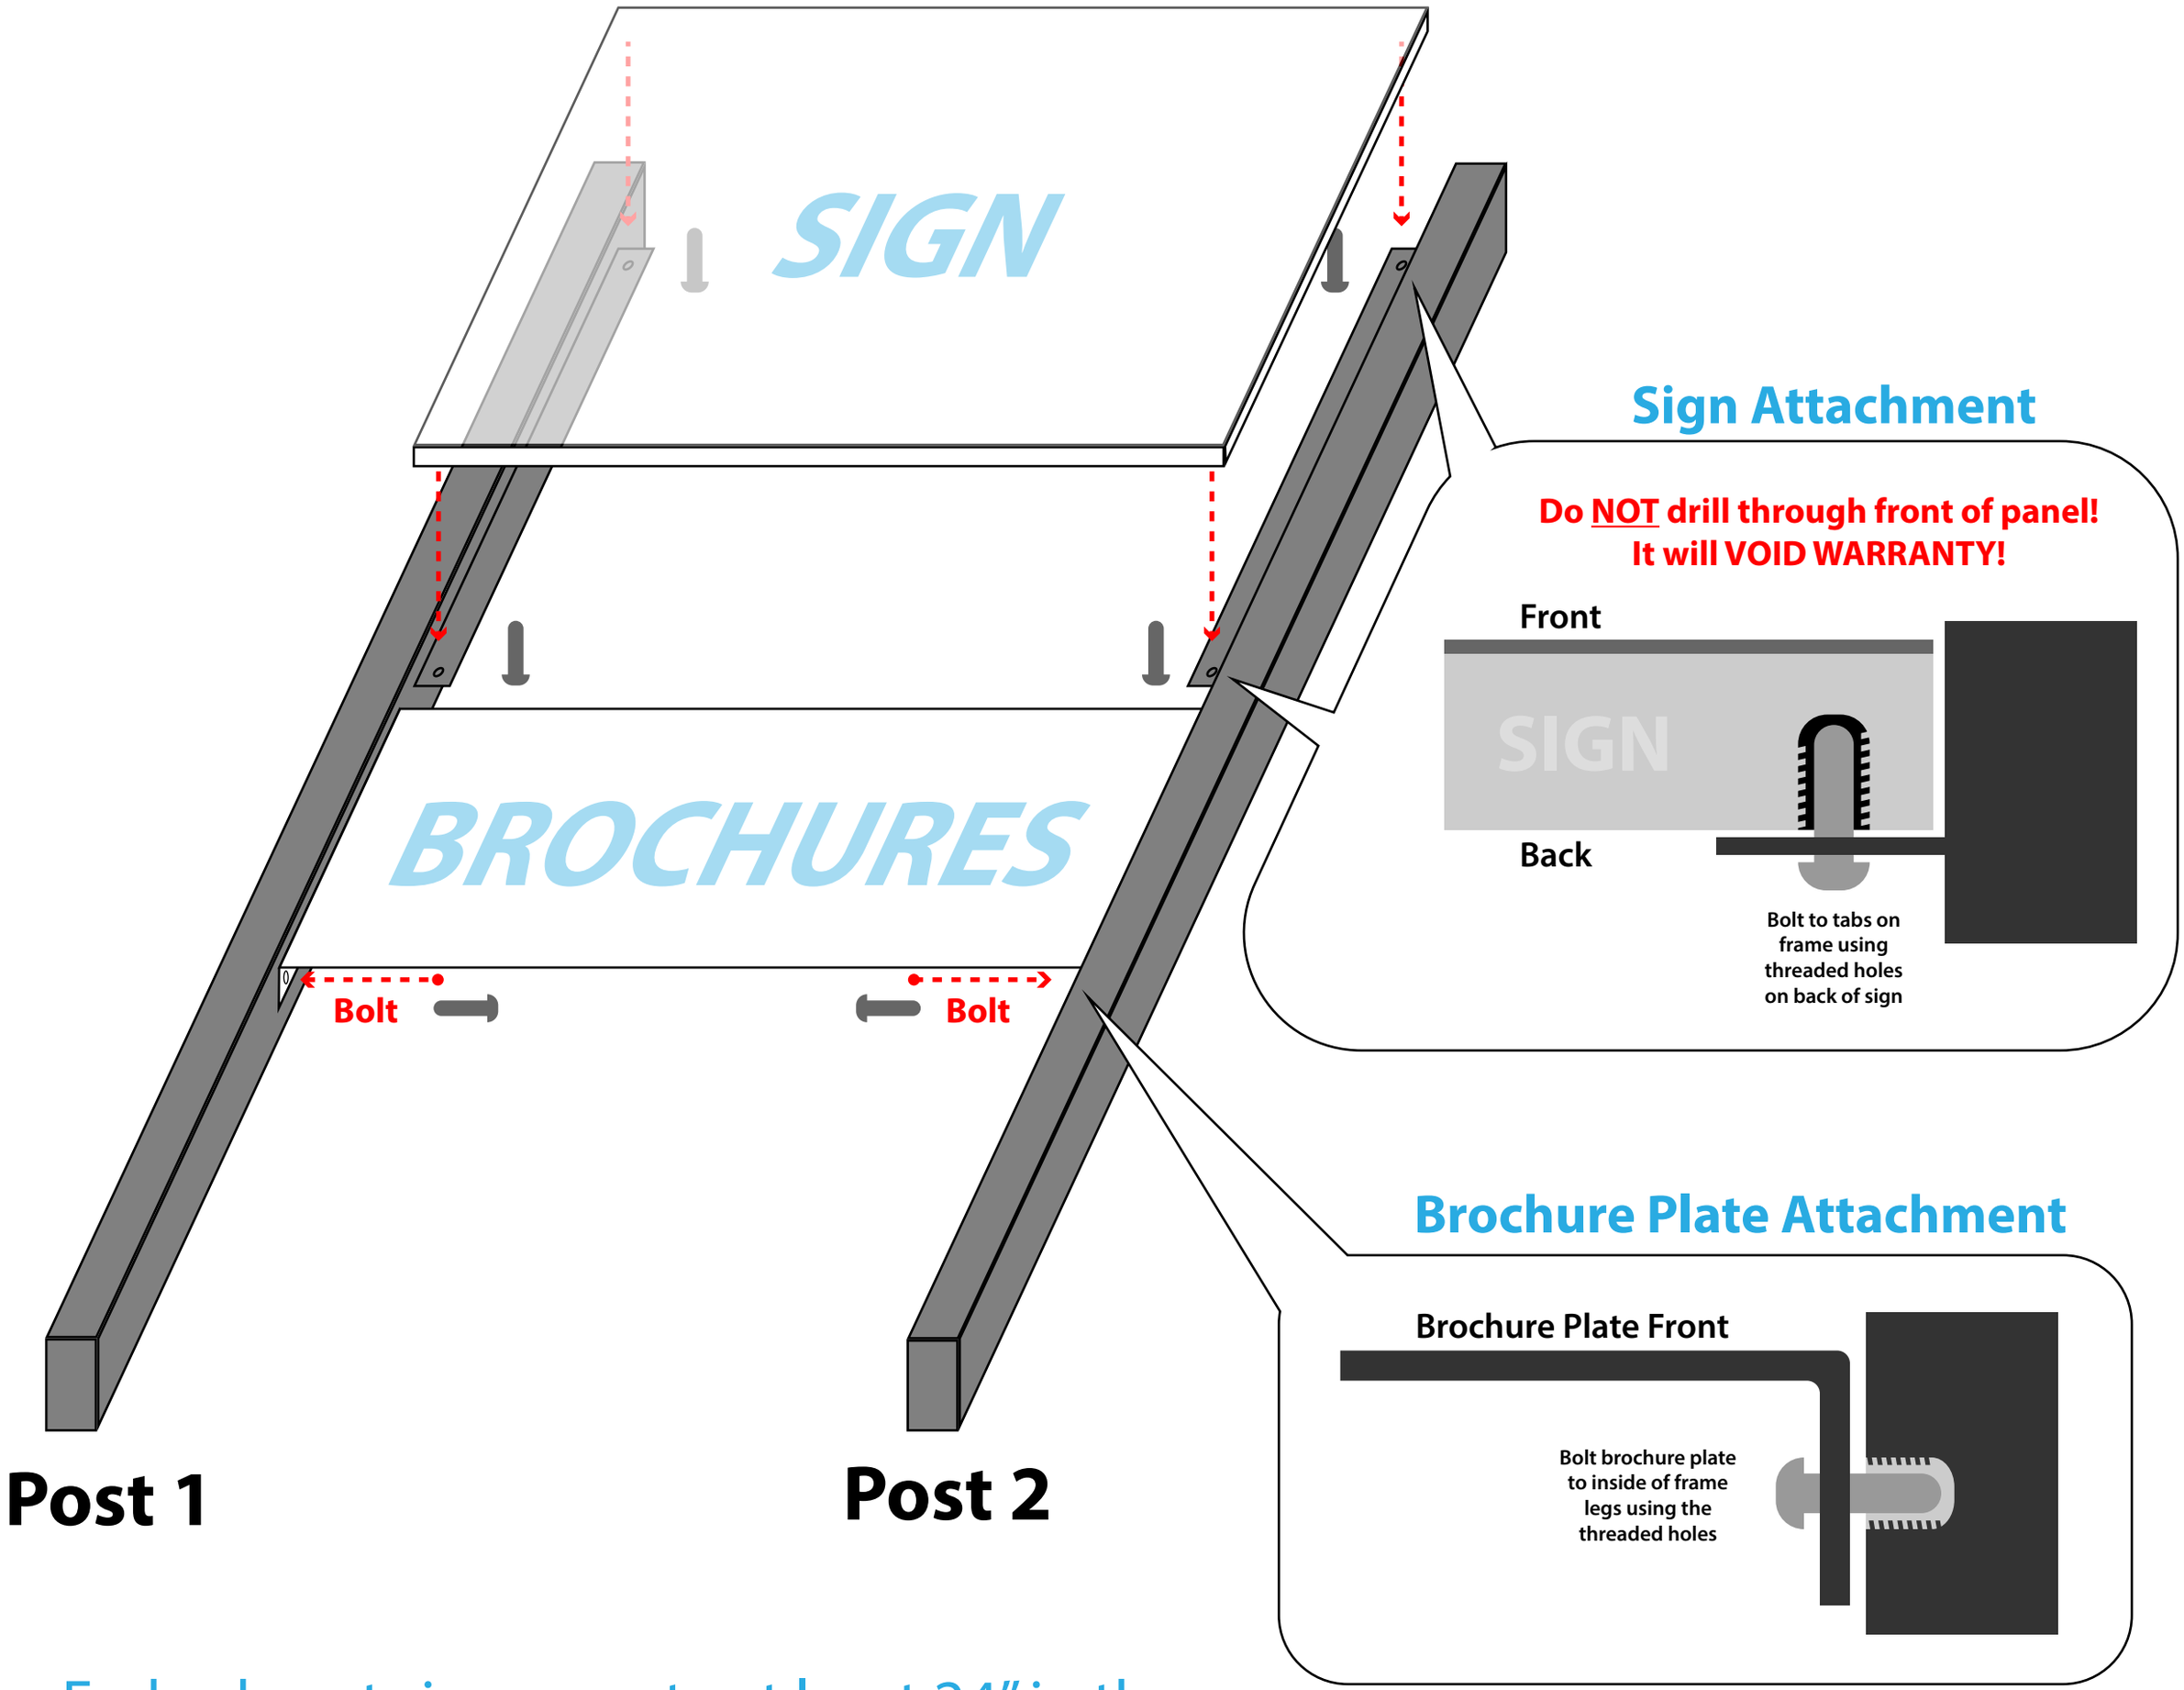

Embed posts in concrete at least 24" in the ground and brace while the concrete sets.